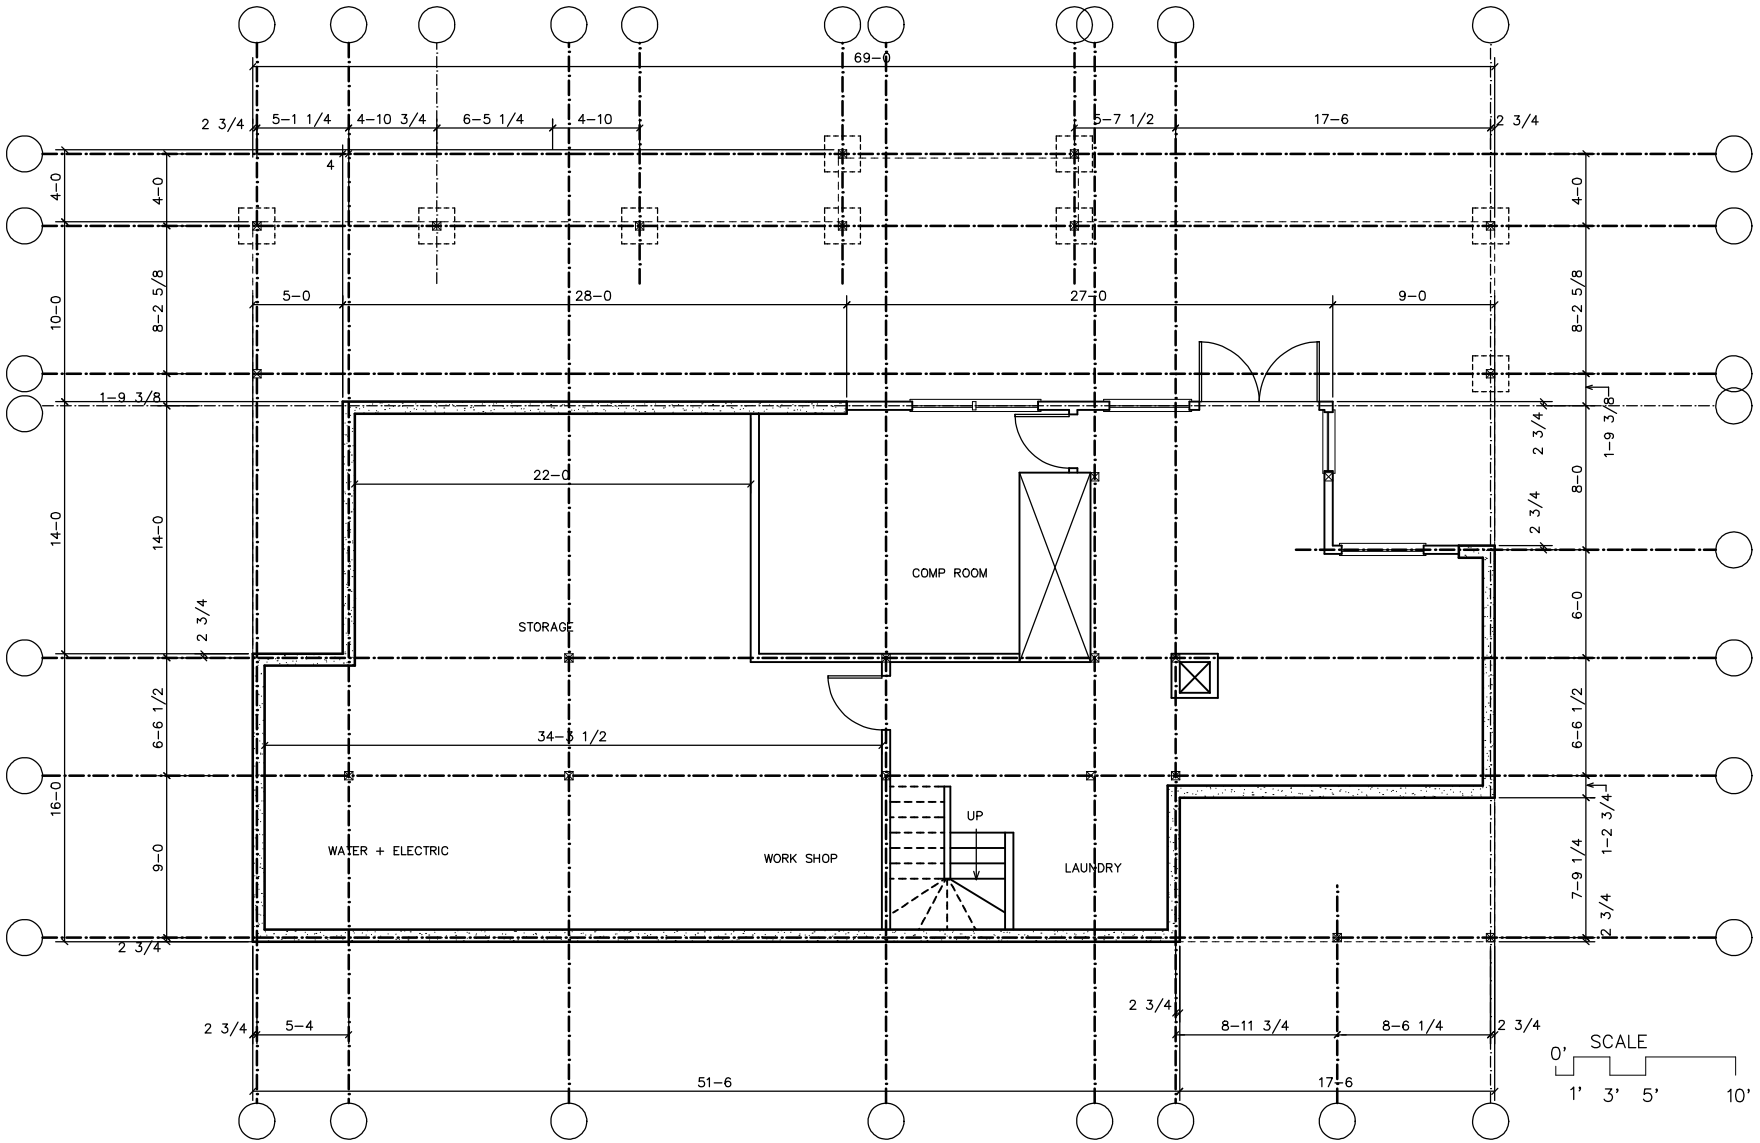

BASEMENT PLAN

Lewis + Malm Architecture
124 Main St./P.O. Box 1459
Bucksport, ME 04416

FOR REVIEW ONLY
NOT FOR CONSTRUCTION

6/16/2011

R:\1196 TENNEY\AEC\AXX BASEMENT.AEC

TENNEY RESIDENCE
SURRY MAINE

BASEMENT PLAN

1196

A
X OF X